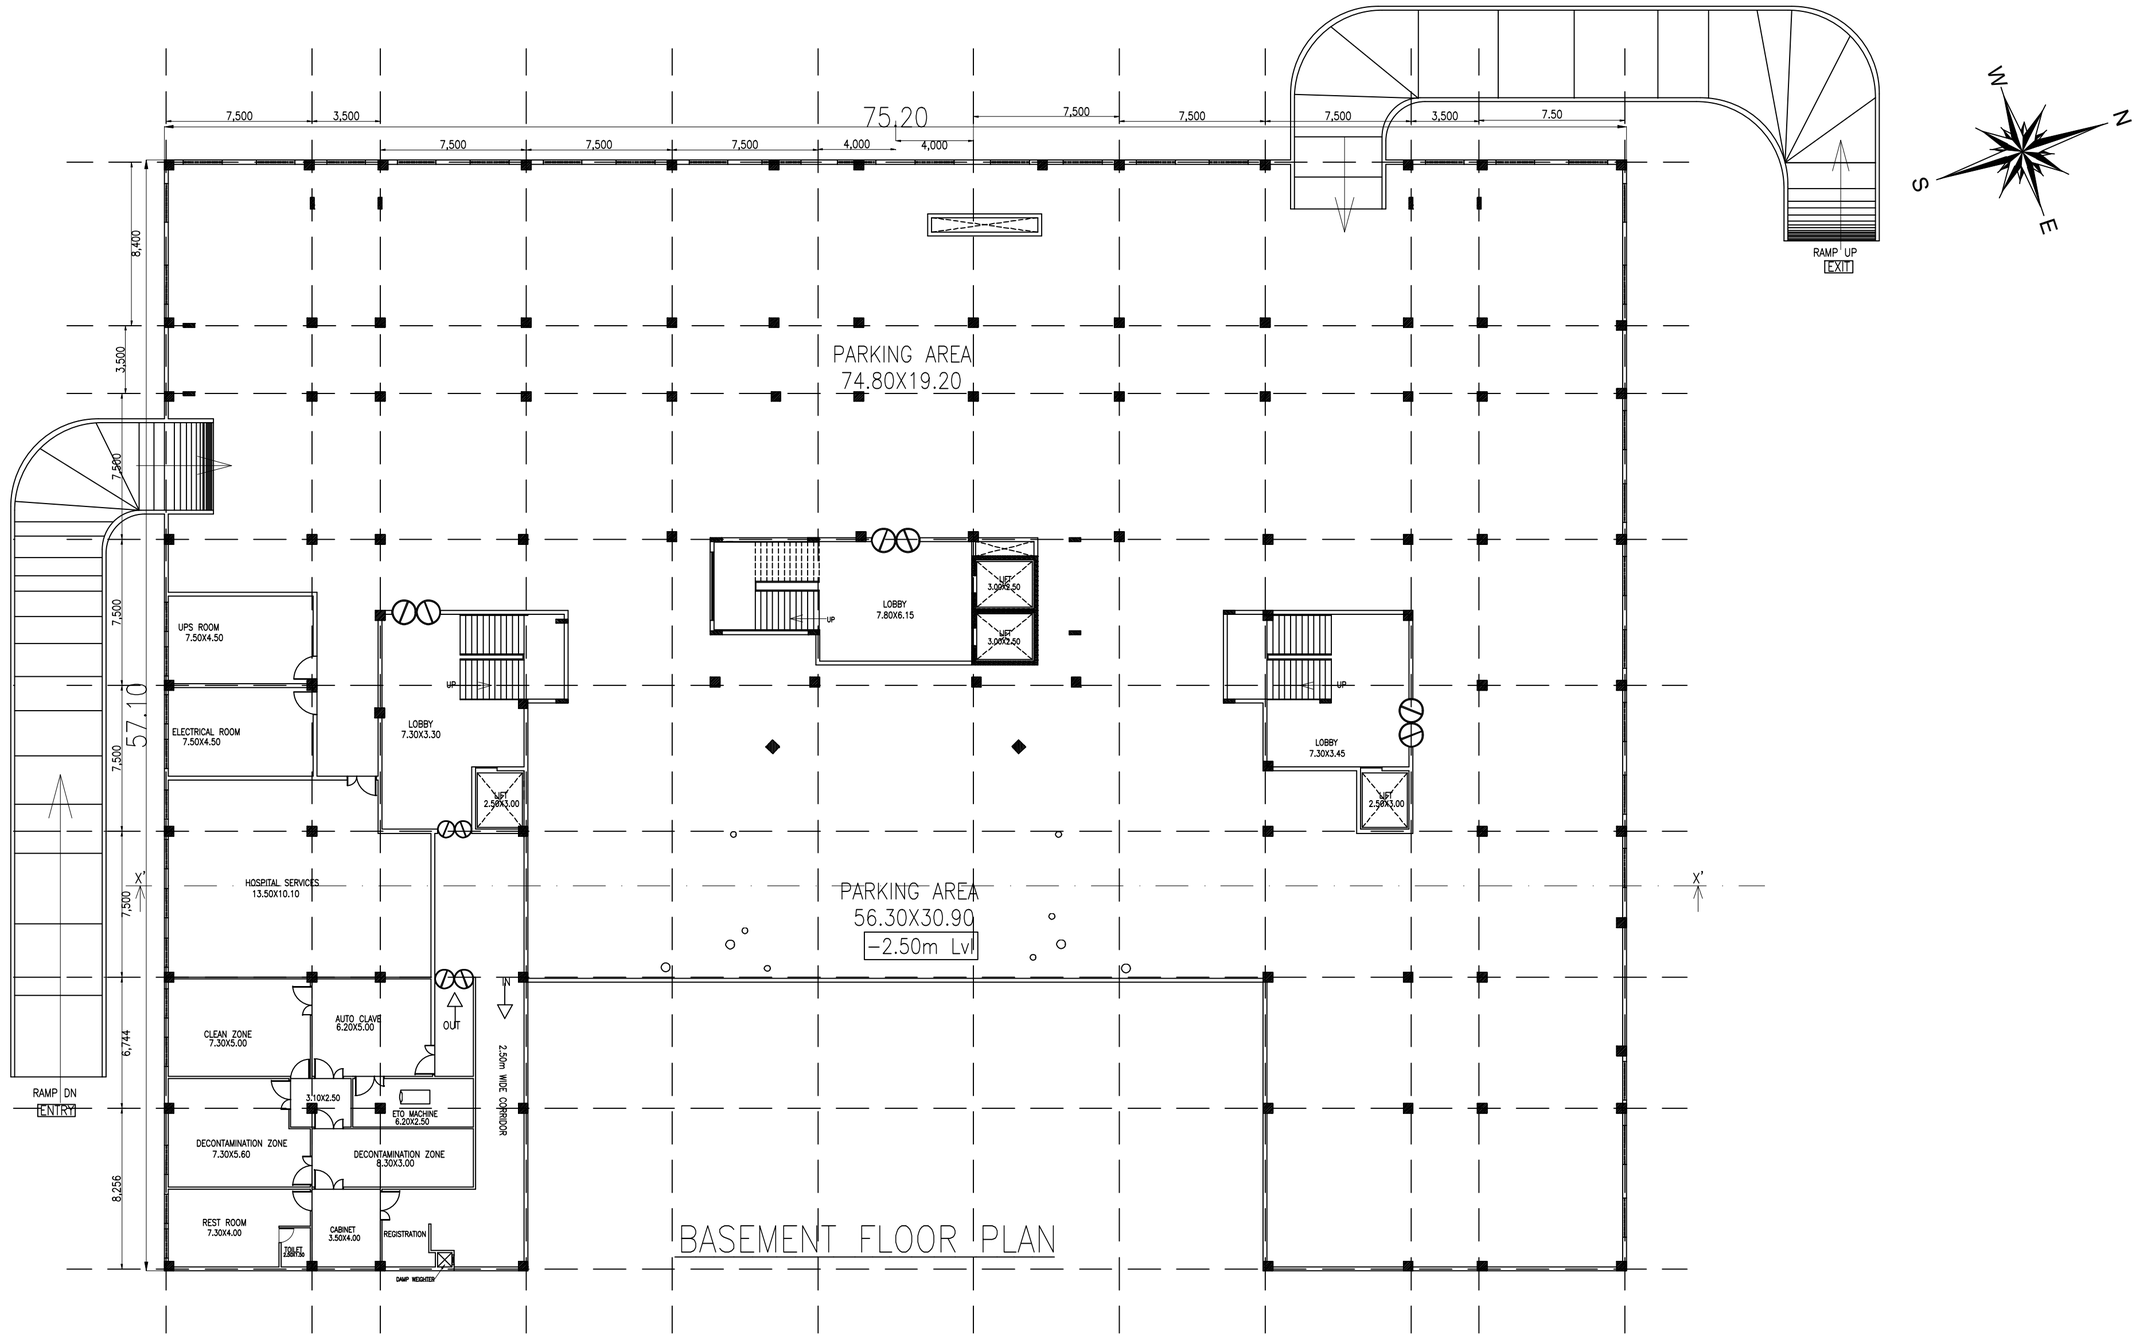

BASEMENT FLOOR AREA – 3723.51 SQ.MT

CLIENT: BHRUHAT BANGALORE MAHANAGARA PALIKE	PROJECT: PROPOSED SUPER SPECIALITY HOSPITAL AT SHANTHINAGAR		
	SCALE: N.T.S	DATE: 16/10/2023	DEALT: MOUNIKA / CHKD: K.C.N
	DRAWING: BASEMENT FLOOR PLAN		

NANDISH ASSOCIATES
ARCHITECTS AND ENGINEERING CONSULTANTS
NO 25, 12TH BLOCK, K. P. WEST
BANGALORE - 560 020

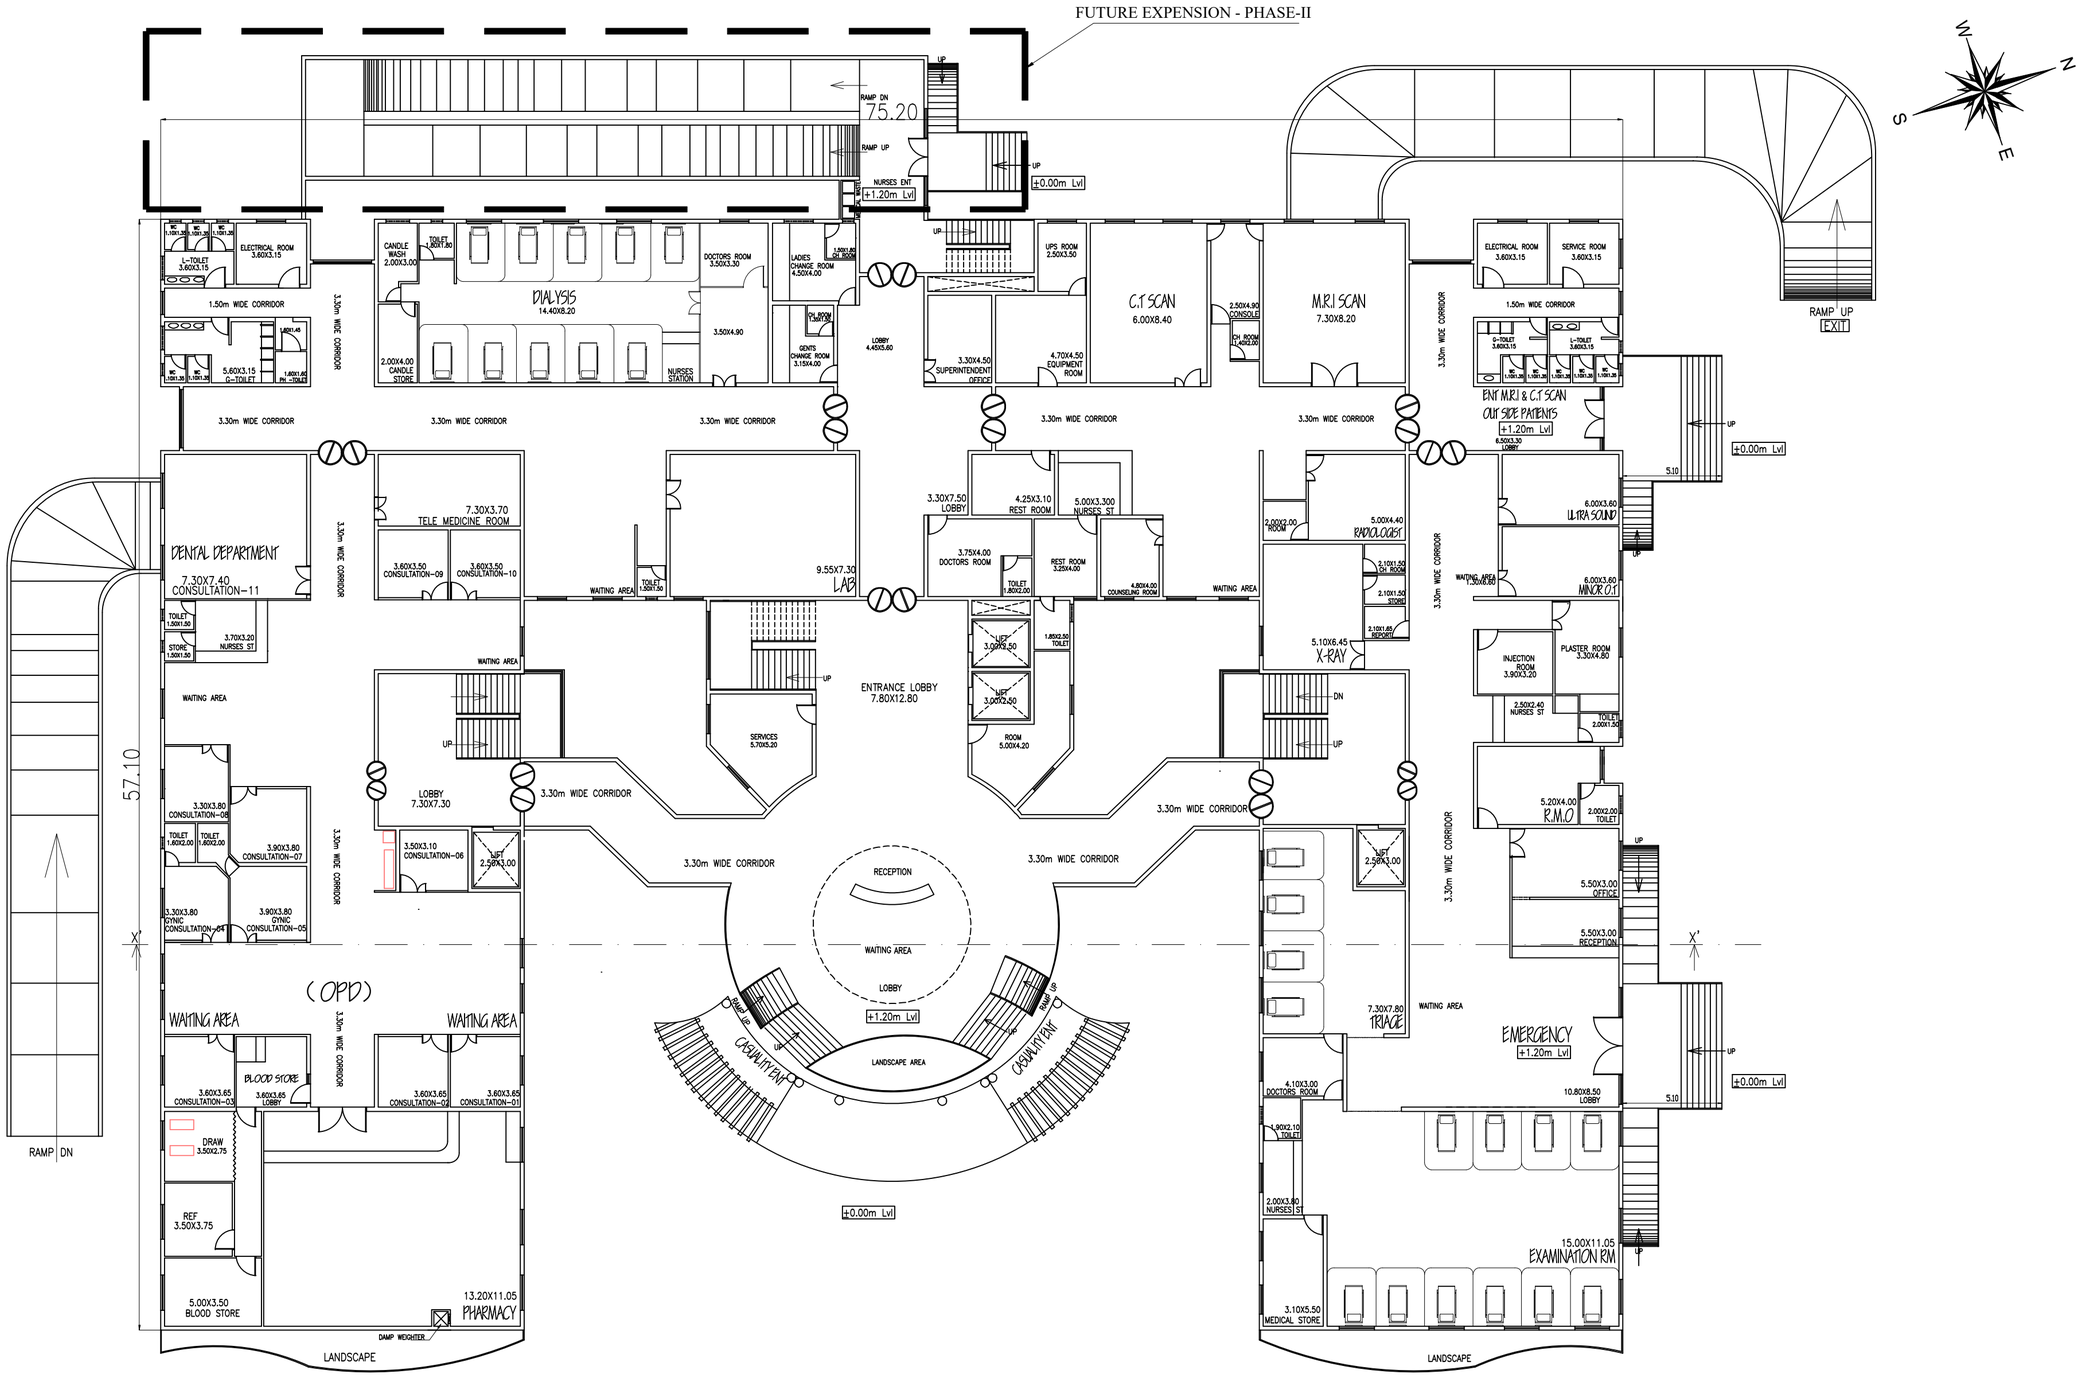

GROUND FLOOR PLAN

RAMP AREA – 242.23 SQ.MT

GROUND FLOOR AREA – 3324.68 SQ.MT

CLIENT: BHRUHAT BANGALORE MAHANAGARA PALIKE	PROJECT: PROPOSED SUPER SPECIALITY HOSPITAL AT SHANTHINAGAR		
	SCALE: N.T.S	DATE: 16/10/2023	DEALT: MOUNIKA / CHKD: K.C.N
	DRAWING: GROUND FLOOR PLAN		

NANDISH ASSOCIATES
ARCHITECTS AND ENGINEERING CONSULTANTS
NO 25, 12TH BLOCK, K. P. WEST
BANGALORE - 560 020

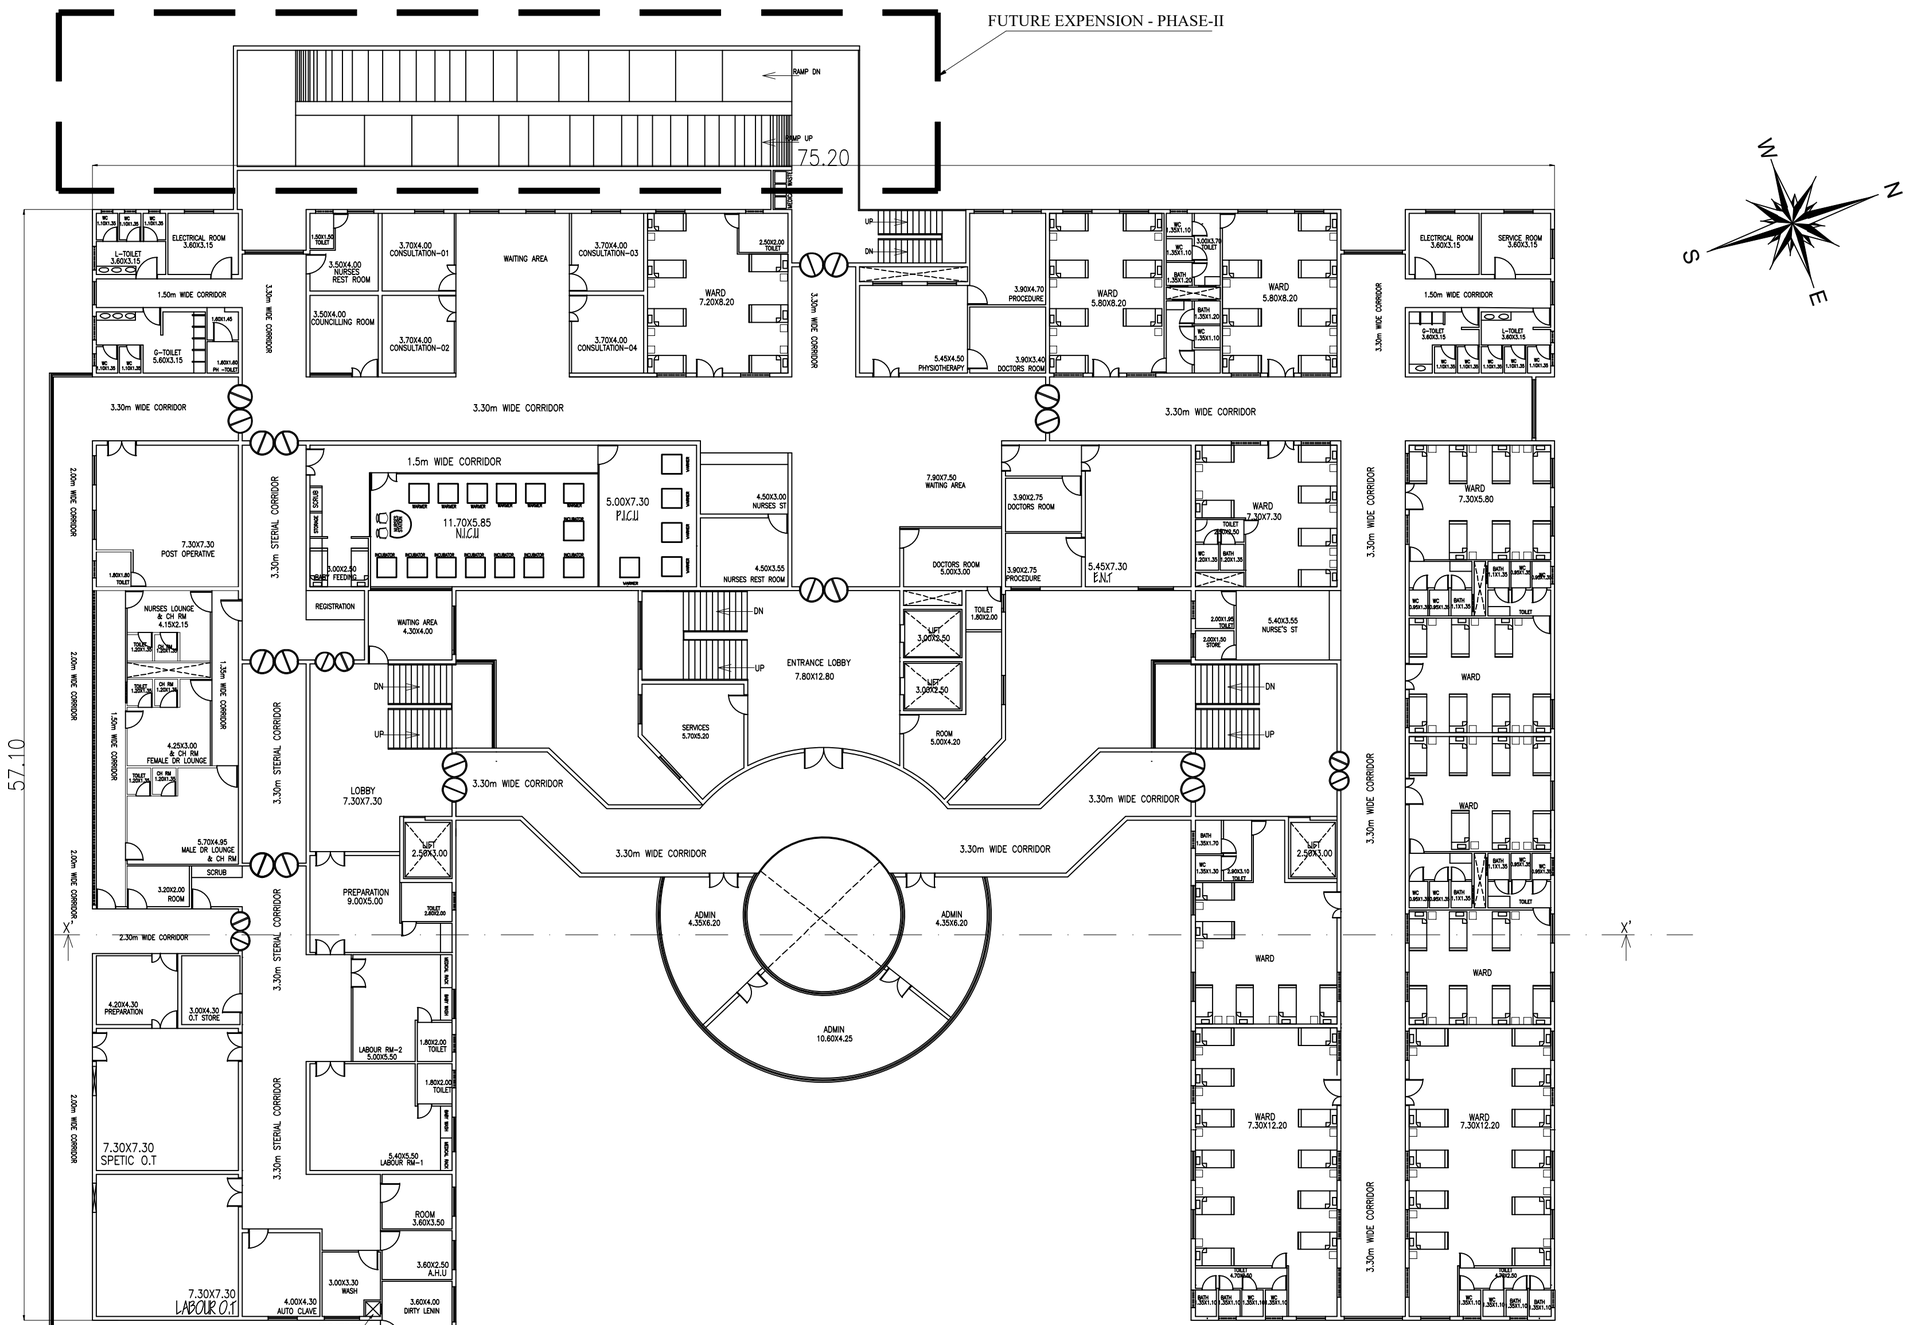

FIRST FLOOR PLAN

RAMP AREA – 242.23 SQ.MT

FIRST FLOOR AREA – 3157.72 SQ.MT

CLIENT: BHRUHAT BANGALORE MAHANAGARA PALIKE	PROJECT: PROPOSED SUPER SPECIALITY HOSPITAL AT SHANTHINAGAR		
	SCALE: N.T.S	DATE: 16/10/2023	DEALT: MOUNIKA / CHKD: K.C.N
	DRAWING: FIRST FLOOR PLAN		

NANDISH ASSOCIATES
ARCHITECTS AND ENGINEERING CONSULTANTS
NO 25, 12TH BLOCK, K. P. WEST
BANGALORE - 560 020

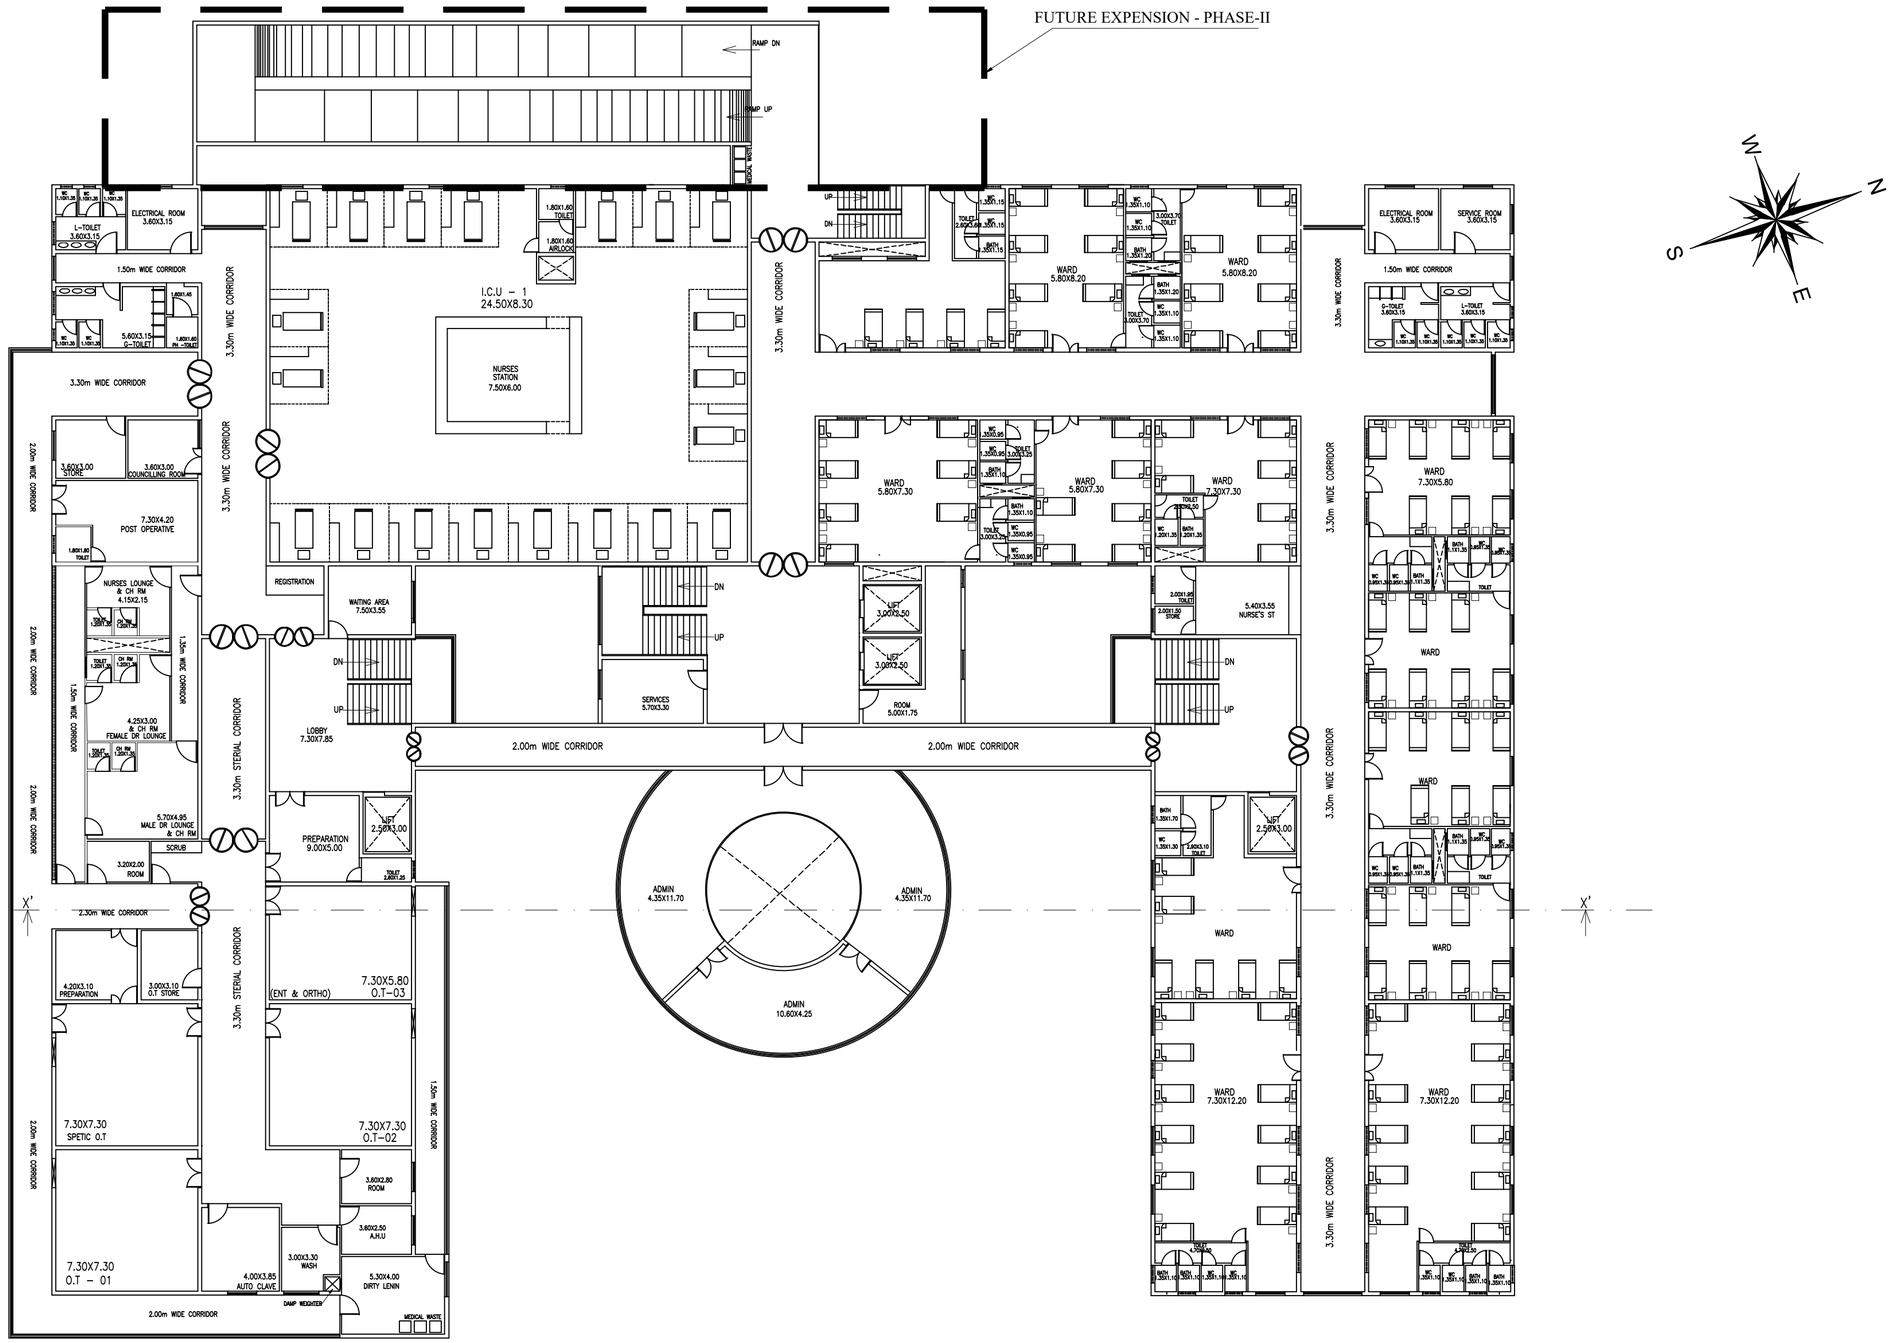

SECOND FLOOR PLAN

RAMP AREA – 242.23 SQ.MT

SECOND FLOOR AREA – 3157.72 SQ.MT

CLIENT:

BHRUHAT BANGALORE MAHANAGARA PALIKE

PROJECT:

PROPOSED SUPER SPECIALITY HOSPITAL AT SHANTHINAGAR

SCALE	DATE	DEALT	CHKD
N.T.S	16/10/2023	MOUNIKA	K.C.N

DRAWING: SECOND FLOOR PLAN

NANDISH ASSOCIATES
ARCHITECTS AND ENGINEERING CONSULTANTS
NO 25, 12TH BLOCK, K. P. WEST
BANGALORE - 560 020

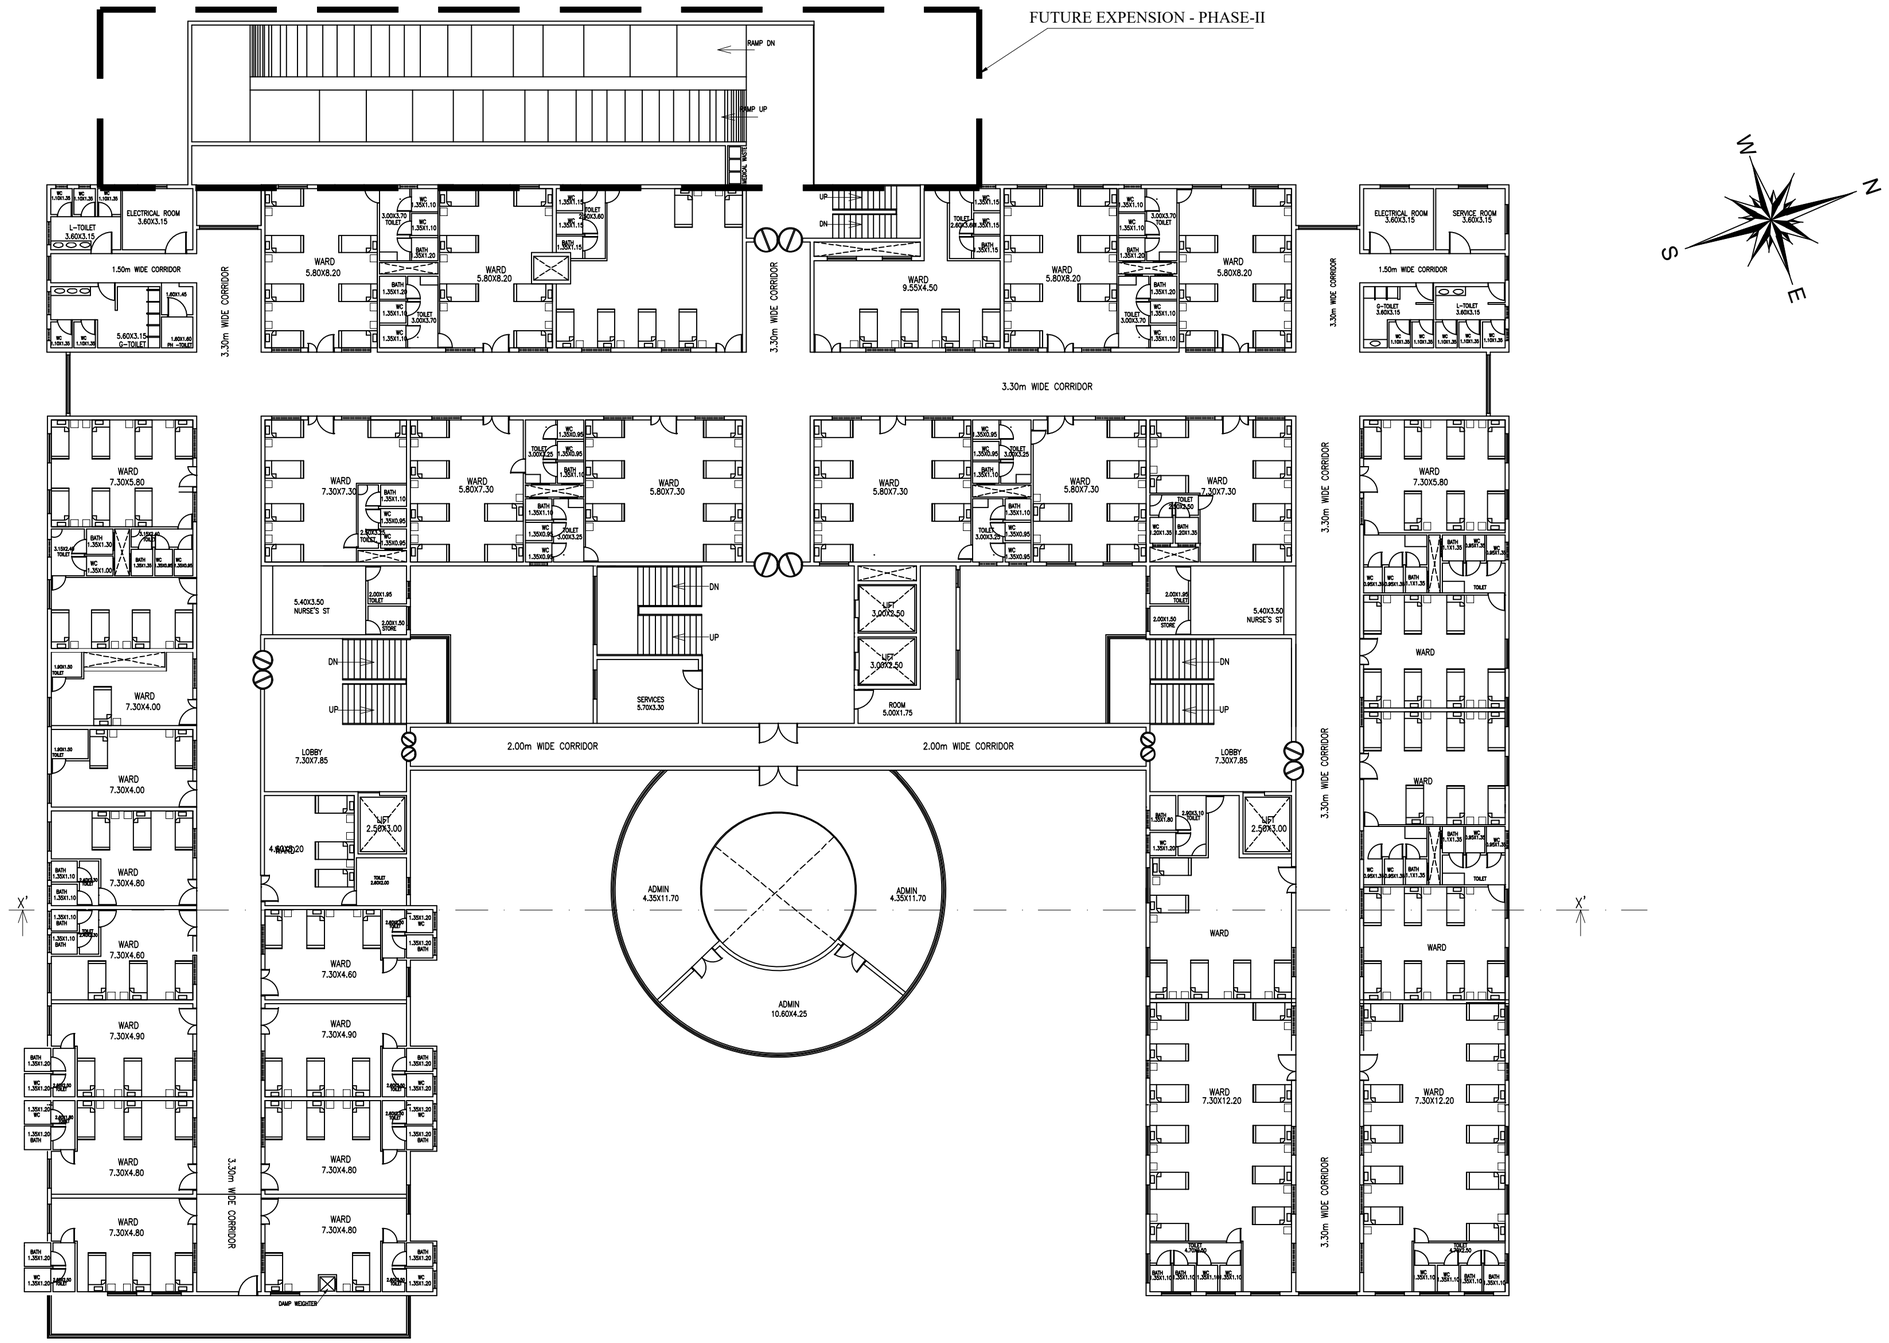

TYPICAL FLOOR PLAN

RAMP AREA – 242.23 SQ.MT

THIRD FLOOR AREA – 3157.72SQ.MT

CLIENT: BHRUHAT BANGALORE MAHANAGARA PALIKE	PROJECT: PROPOSED SUPER SPECIALITY HOSPITAL AT SHANTHINAGAR	SCALE: N.T.S	DATE: 16/10/2023
		DEALT: MOUNIKA	CHKD: K.C.N
		DRAWING: TYPICAL FLOOR PLAN (THIRD & FOURTH FLOOR)	

NANDISH ASSOCIATES
ARCHITECTS AND ENGINEERING CONSULTANTS
NO 25, 12TH BLOCK, K. P. WEST
BANGALORE - 560 020

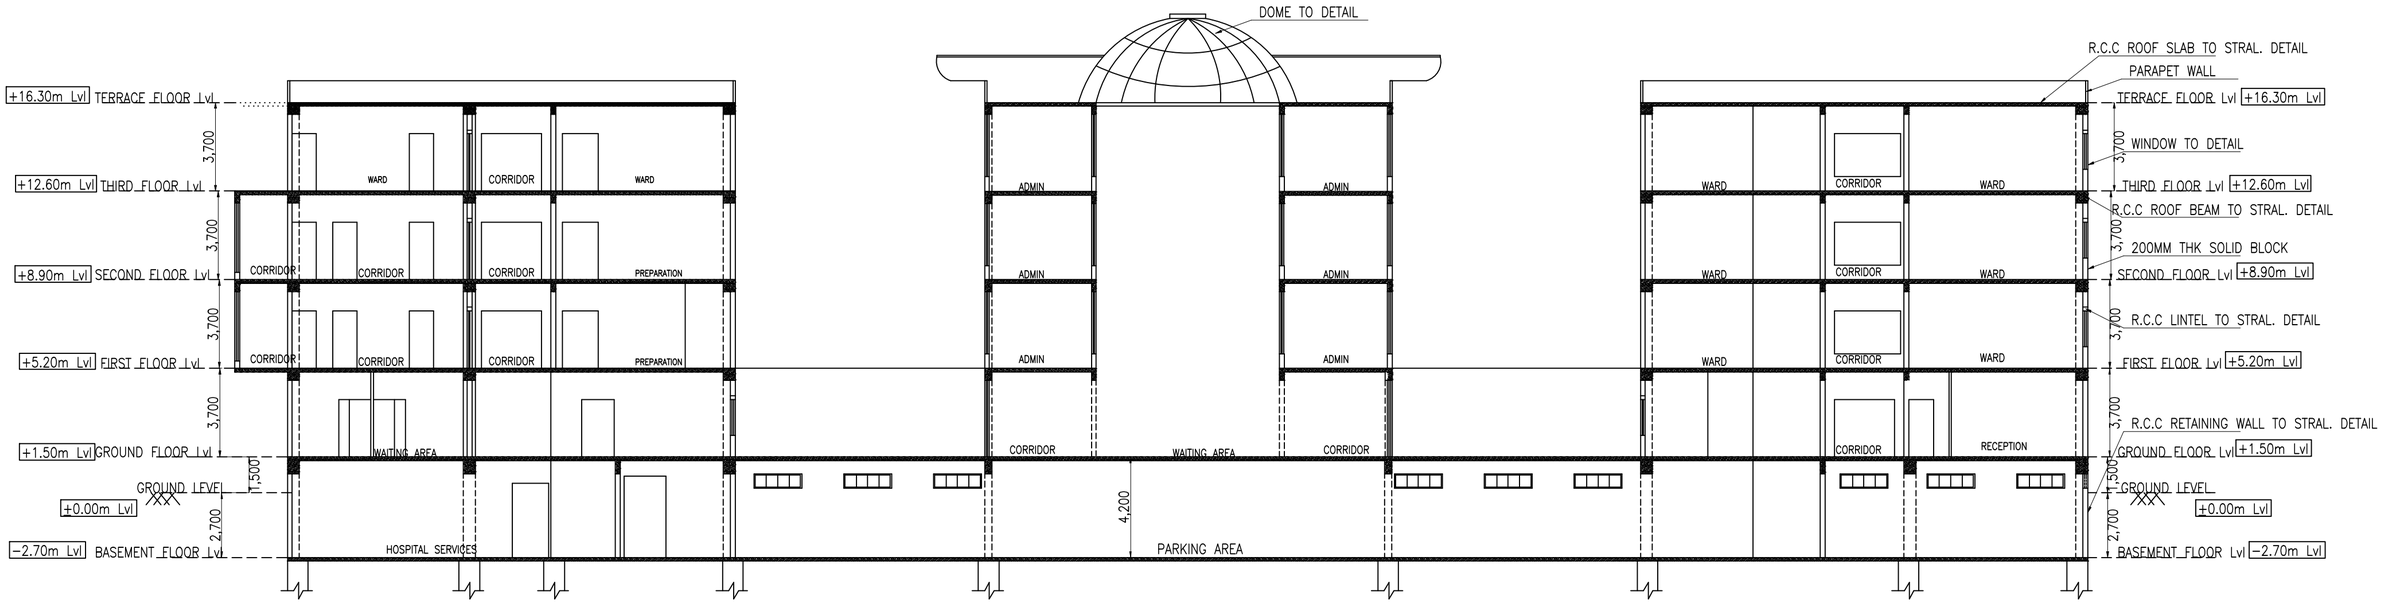

SECTION AT 'X–X'

CLIENT: BHRUHAT BANGALORE MAHANAGARA PALIKE	PROJECT: PROPOSED SUPER SPECIALITY HOSPITAL AT SHANTHINAGAR	SCALE: N.T.S / DATE: 16/10/2023 / DEALT: MOUNIKA / CHKD: K.C.N	NANDISH ASSOCIATES ARCHITECTS AND ENGINEERING CONSULTANTS NO 25, 12TH BLOCK, K. P. WEST BANGALORE - 560 020
		DRAWING: SECTION	